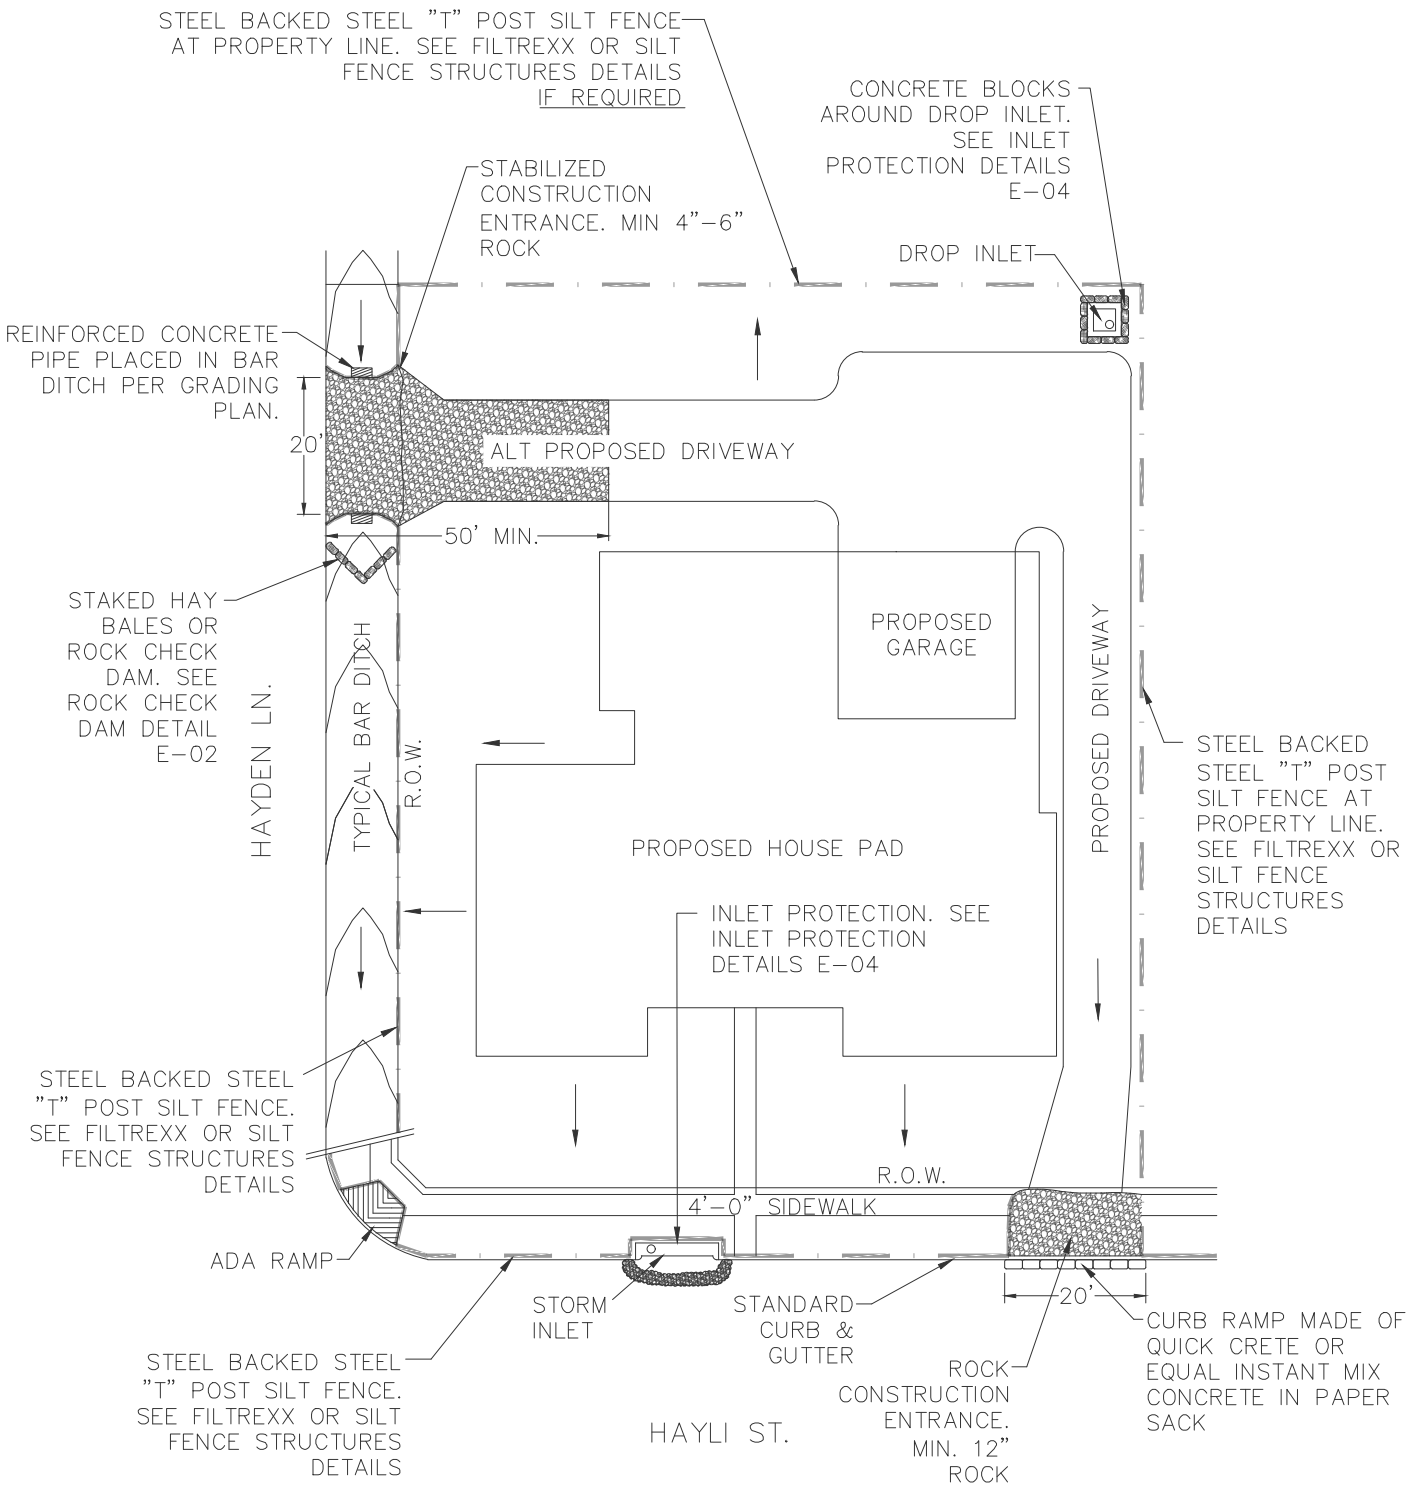

NOTE:
TEMPORARY DRIVE AND CONSTRUCTION ENTRANCE PLACED BEFORE CONSTRUCTION STARTS. FILTREXX SEDIMENT BARRIER OR SILT FENCE TO BE PLACED AT BACK OF ALL CURBS, DRAINAGE DITCHES, COMMON SIDE YARD SWELLS, AND DOWN HILL SLOPES AT PROPERTY LINES.

City of KELLER	EROSION CONTROL DETAIL RESIDENTIAL SITE EROSION CONTROL	REVISION DATE: 2/1/2024 SHEET: E-05