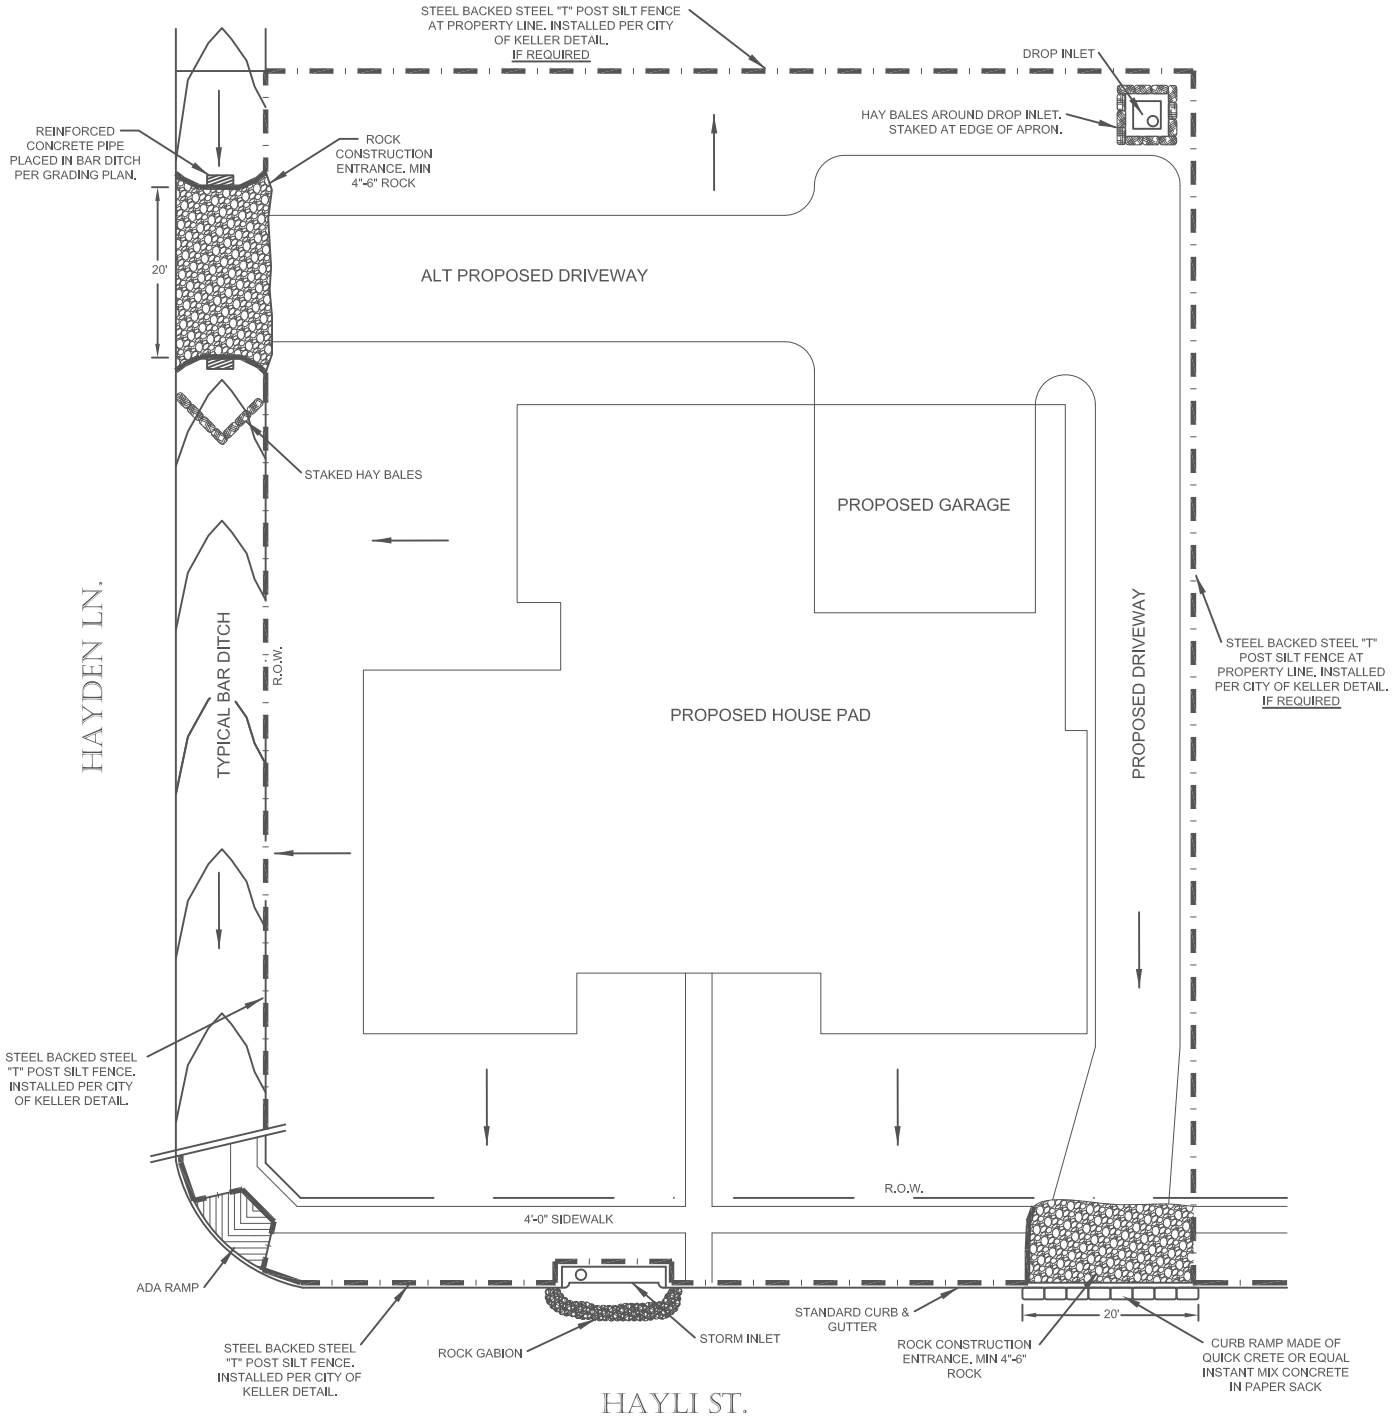

NOTE: TEMPORARY DRIVE AND CONSTRUCTION ENTRANCE PLACED BEFORE CONSTRUCTION STARTS.
SILT FENCE TO BE PLACED AT BACK OF ALL CURBS, DRAINAGE DITCHES, COMMON SIDE YARD SWELLS, AND DOWN HILL SLOPES @ PROPERTY LINES.

City of KELLER	EROSION CONTROL DETAILS RESIDENTIAL SITE EROSION CONTROL	REVISION DATE: 9/14/2009 SHEET: E-5