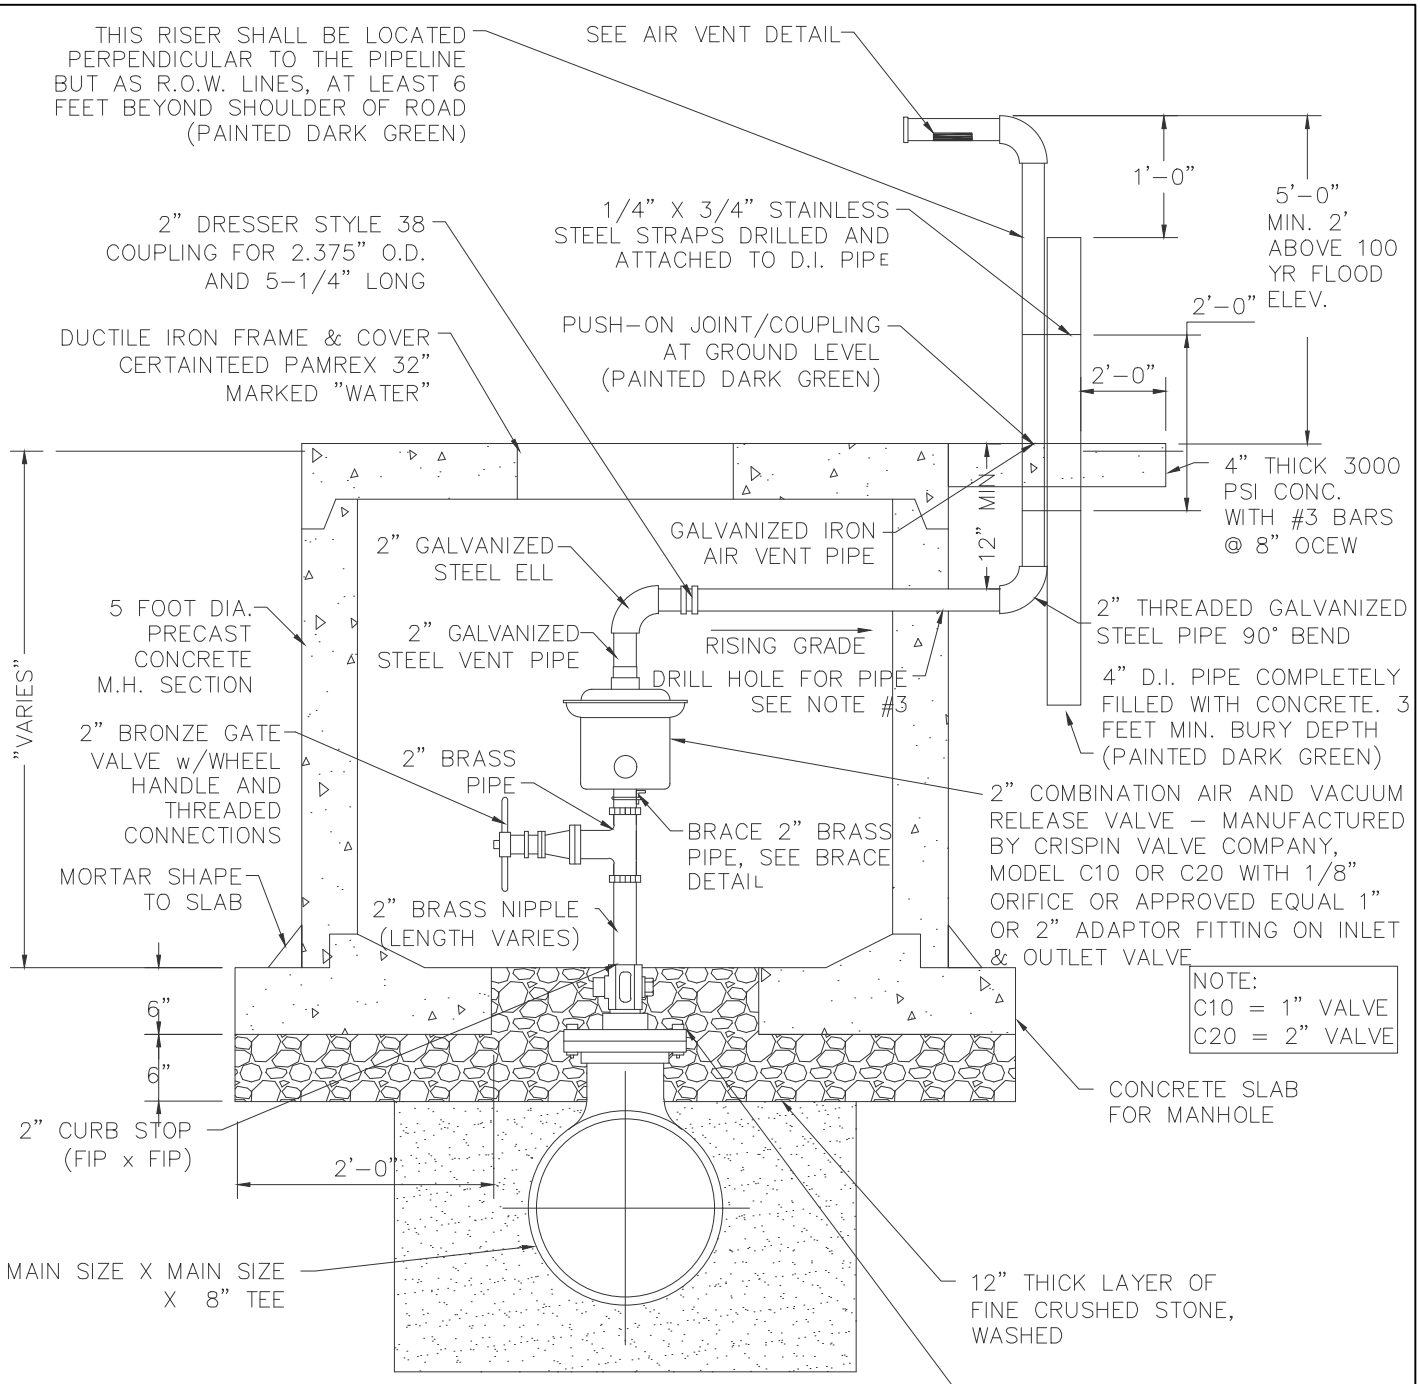

AIR RELEASE VALVE (IN)	PIPE SIZE (IN)
1"	6" – 12"
2"	16" – 24"
3"	30" – 36"
4"	UP TO 48"

City of KELLER

WATER CONSTRUCTION DETAILS

STANDARD COMBINATION AIR VALVE AND VAULT

REVISION DATE: 2/1/2024

SHEET: W-16